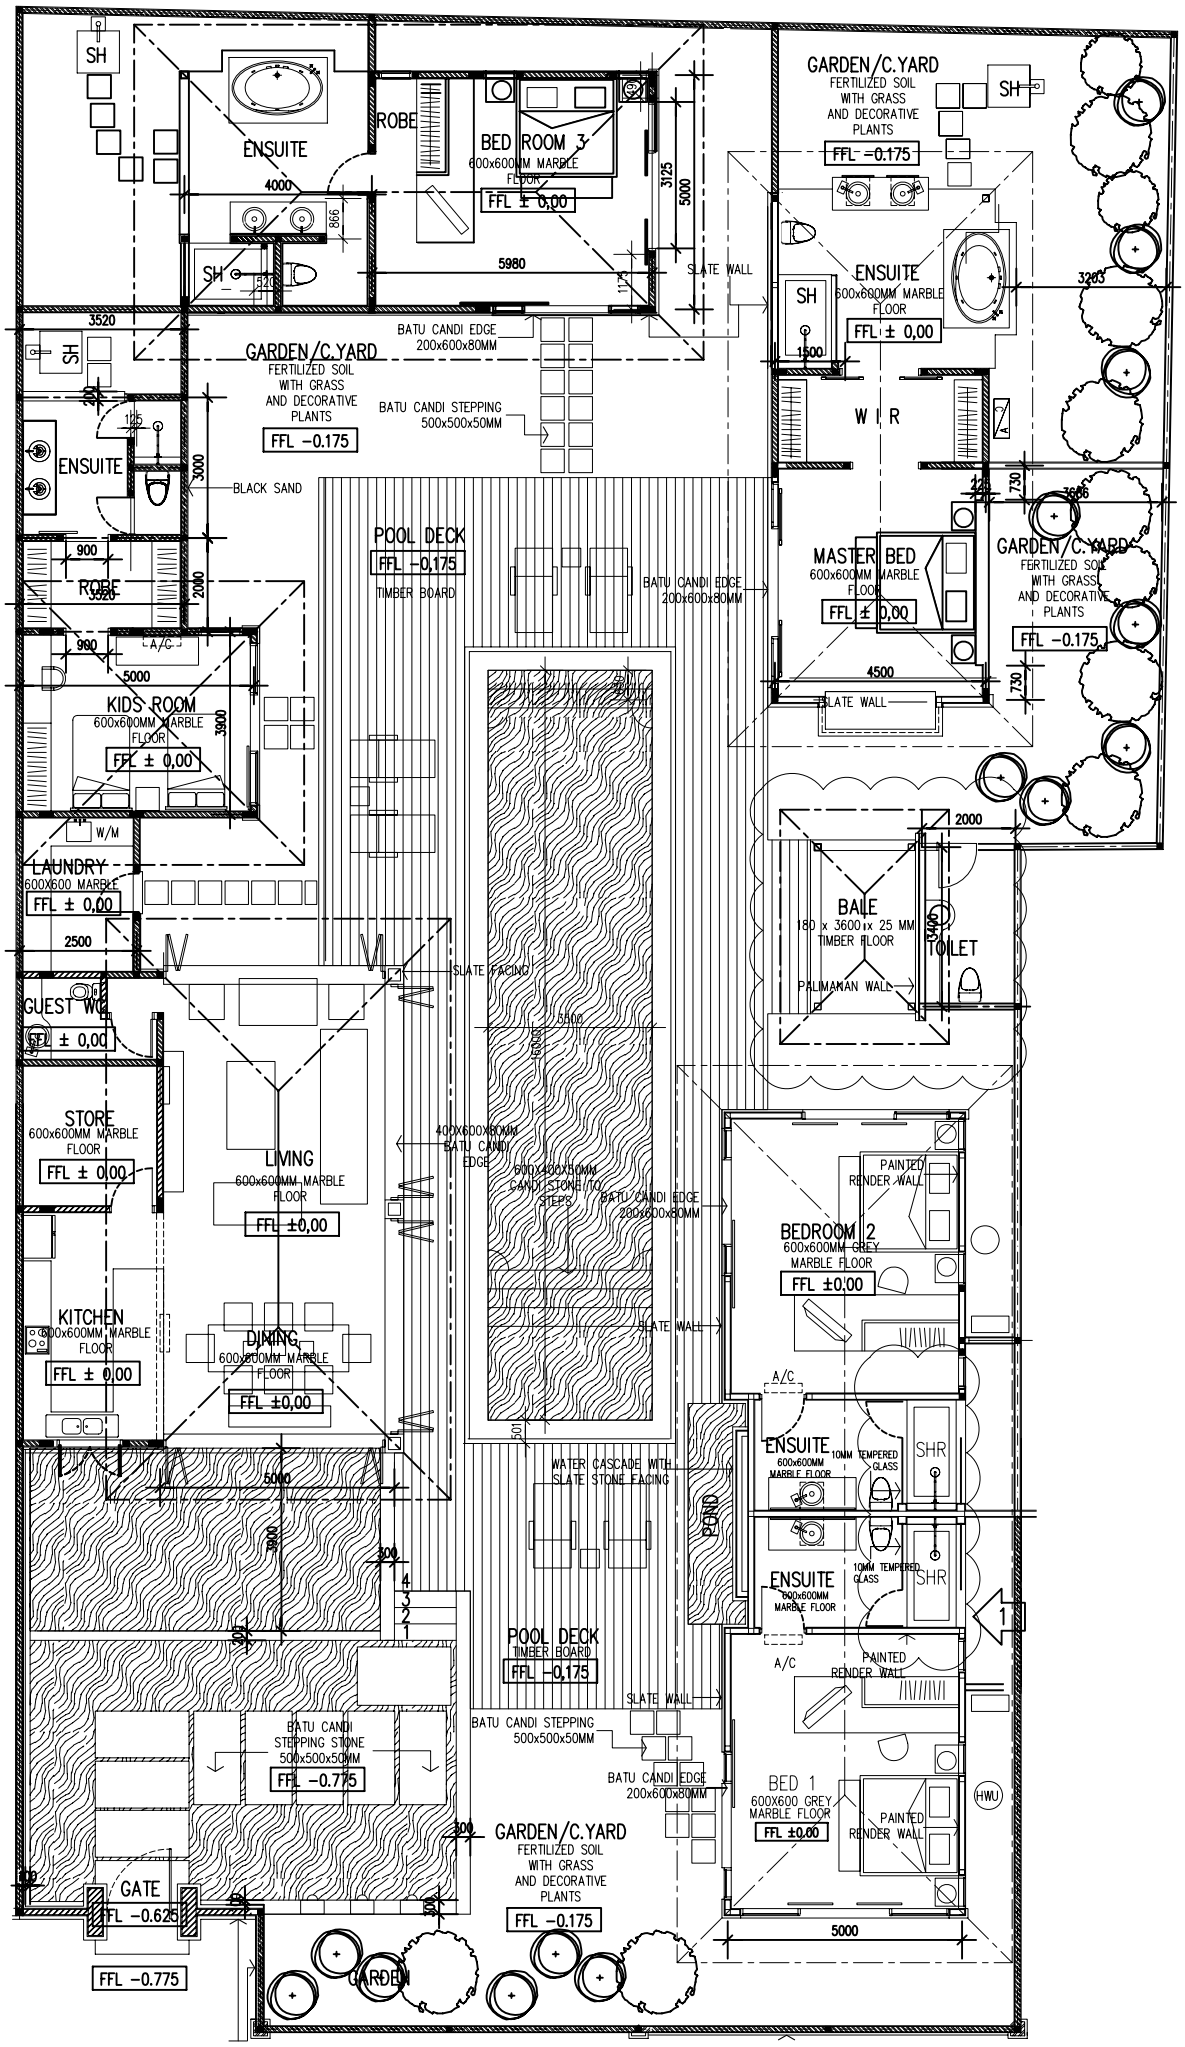
SH
ENSUITE
4000
866
ROBE
BED ROOM 3
600x600MM MARBLE FLOOR
FFL ± 0,00
3125
5000
5980
SLATE WALL
GARDEN/C.YARD
FERTILIZED SOIL WITH GRASS AND DECORATIVE PLANTS
FFL -0.175
BATU CANDI EDGE 200x600x80MM
BATU CANDI STEPPING 500x500x50MM
3520
ENSUITE
BLACK SAND
3000
POOL DECK
FFL -0,175
TIMBER BOARD
900
ROBE
2000
980
A/C
5000
KIDS ROOM
600x600MM MARBLE FLOOR
FFL ± 0,00
3300
W/M
LAUNDRY
600X600 MARBLE
FFL ± 0,00
2500
GUEST WC
FFL ± 0,00
SLATE FACING
5500
STORE
600x600MM MARBLE FLOOR
FFL ± 0,00
LIVING
600x600MM MARBLE FLOOR
FFL ±0,00
400X600X80MM BATU CANDI EDGE
600X400X50MM CANDI STONE TO STEPS
KITCHEN
600x600MM MARBLE FLOOR
FFL ± 0,00
DINING
600x600MM MARBLE FLOOR
FFL ±0,00
WATER CASCADE WITH SLATE STONE FACING
POND
POOL DECK
TIMBER BOARD
FFL -0,175
BATU CANDI STEPPING STONE 500x500x50MM
FFL -0.775
GATE
FFL -0.625
GARDEN
GARDEN/C.YARD
FERTILIZED SOIL WITH GRASS AND DECORATIVE PLANTS
FFL -0.175
GARDEN/C.YARD
FERTILIZED SOIL WITH GRASS AND DECORATIVE PLANTS
FFL -0.175
ENSUITE
600x600MM MARBLE FLOOR
FFL ± 0,00
3265
1500
W I R
730
MASTER BED
600x600MM MARBLE FLOOR
FFL ± 0,00
4500
GARDEN/C.YARD
FERTILIZED SOIL WITH GRASS AND DECORATIVE PLANTS
FFL -0.175
2000
BALE
180 x 3600 x 25 MM TIMBER FLOOR
3400
TOILET
PALIMAMAN WALL
BEDROOM 2
600x600MM GREY MARBLE FLOOR
FFL ±0.00
PAINTED RENDER WALL
ENSUITE
600x600MM MARBLE FLOOR
10MM TEMPERED GLASS
SHR
BED 1
600X600 GREY MARBLE FLOOR
FFL ±0.00
HWU
5000

VILLA 44